578

578

EXIST. DETAIL & PROPOSED SEWAGE SYSTEM

FOR

NEWTON JCT. TRAILER PARK

SCALE AS SHOWN AUG. 1968

R.K. PARKER JR LAND SURVEYING WASHINGTON ST. SEABROOK, N.H.

NEWTON JCT.

TRAILER PARK

NO LOT DIVISION

SCALE 1"=20'

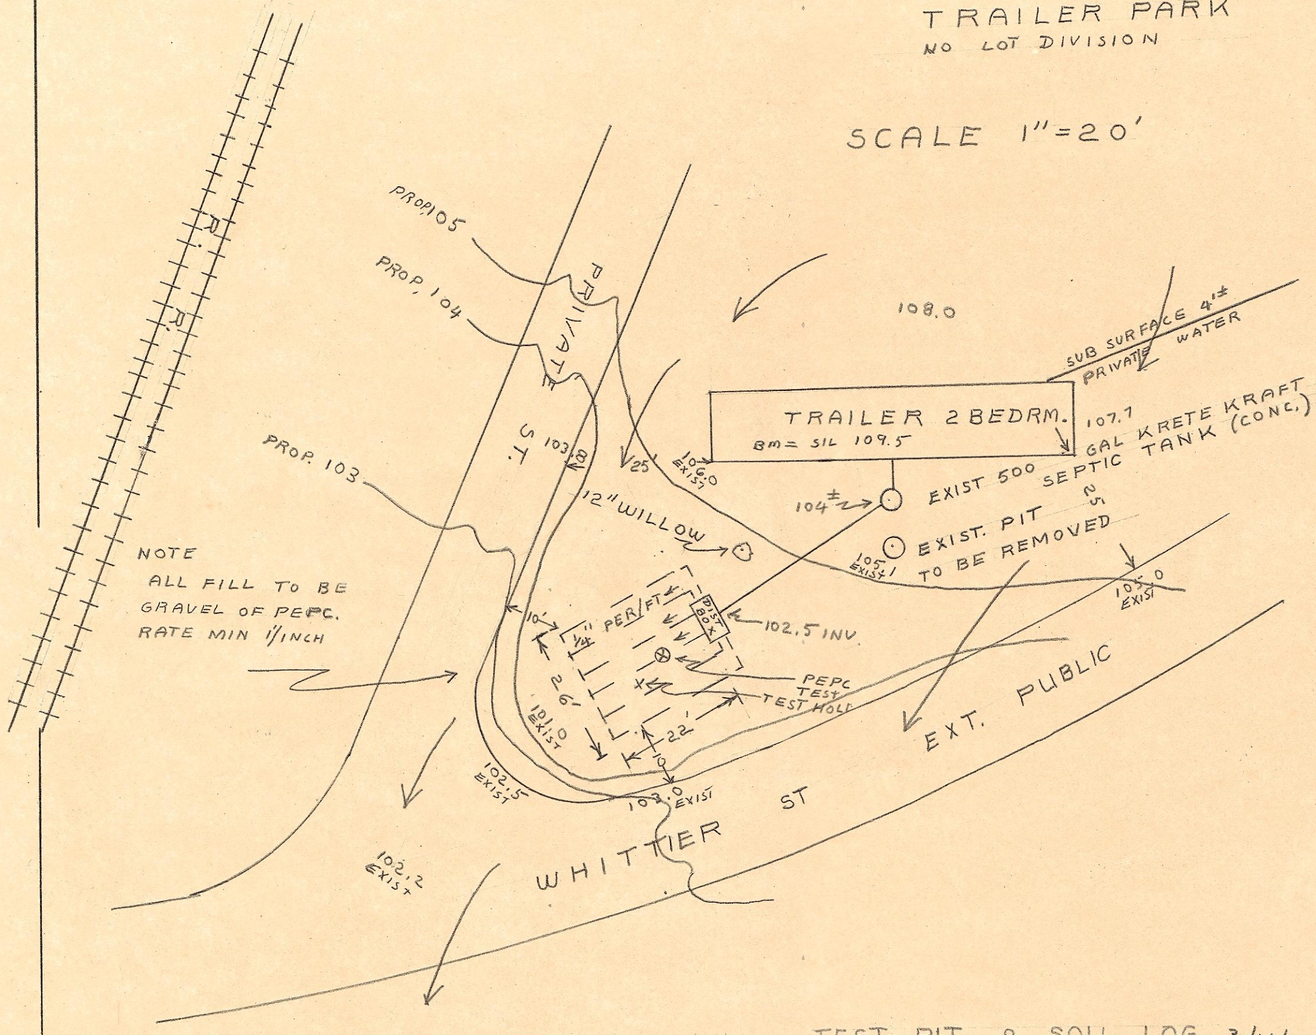

USE 4" PERFORATED FIBER PIPE IN FIELD
" " CAST IORN " TO "

DISTRIBUTION BOX

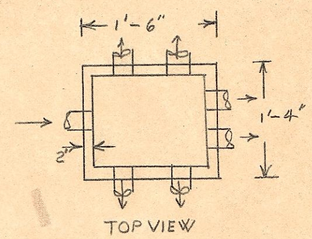

NOT TO SCALE

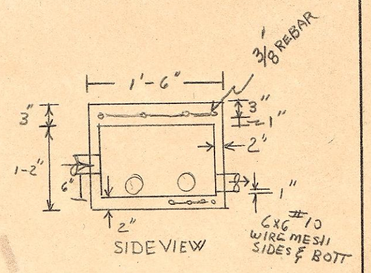

TEST PIT & SOIL LOG 3/16/68

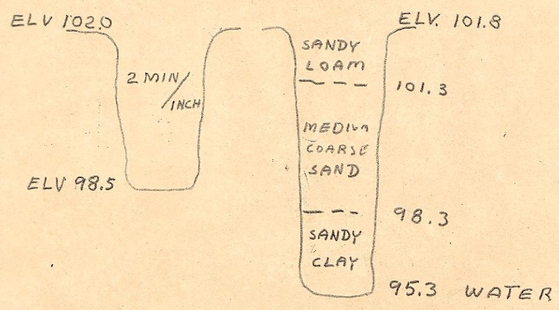

PARTIAL SECTION OF LEACHING BED

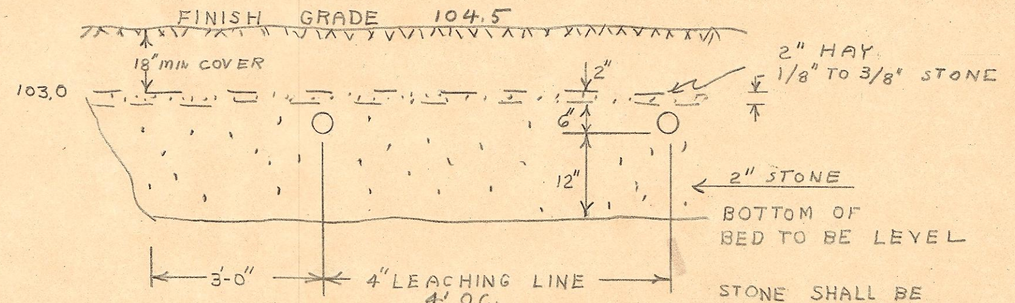

STONE SHALL BE WASHED CRUSHED STONE OR WASHED GRAVEL FREE FROM IRON, FINES, DUST & ORGANIC MATTER AS LAID

578

578